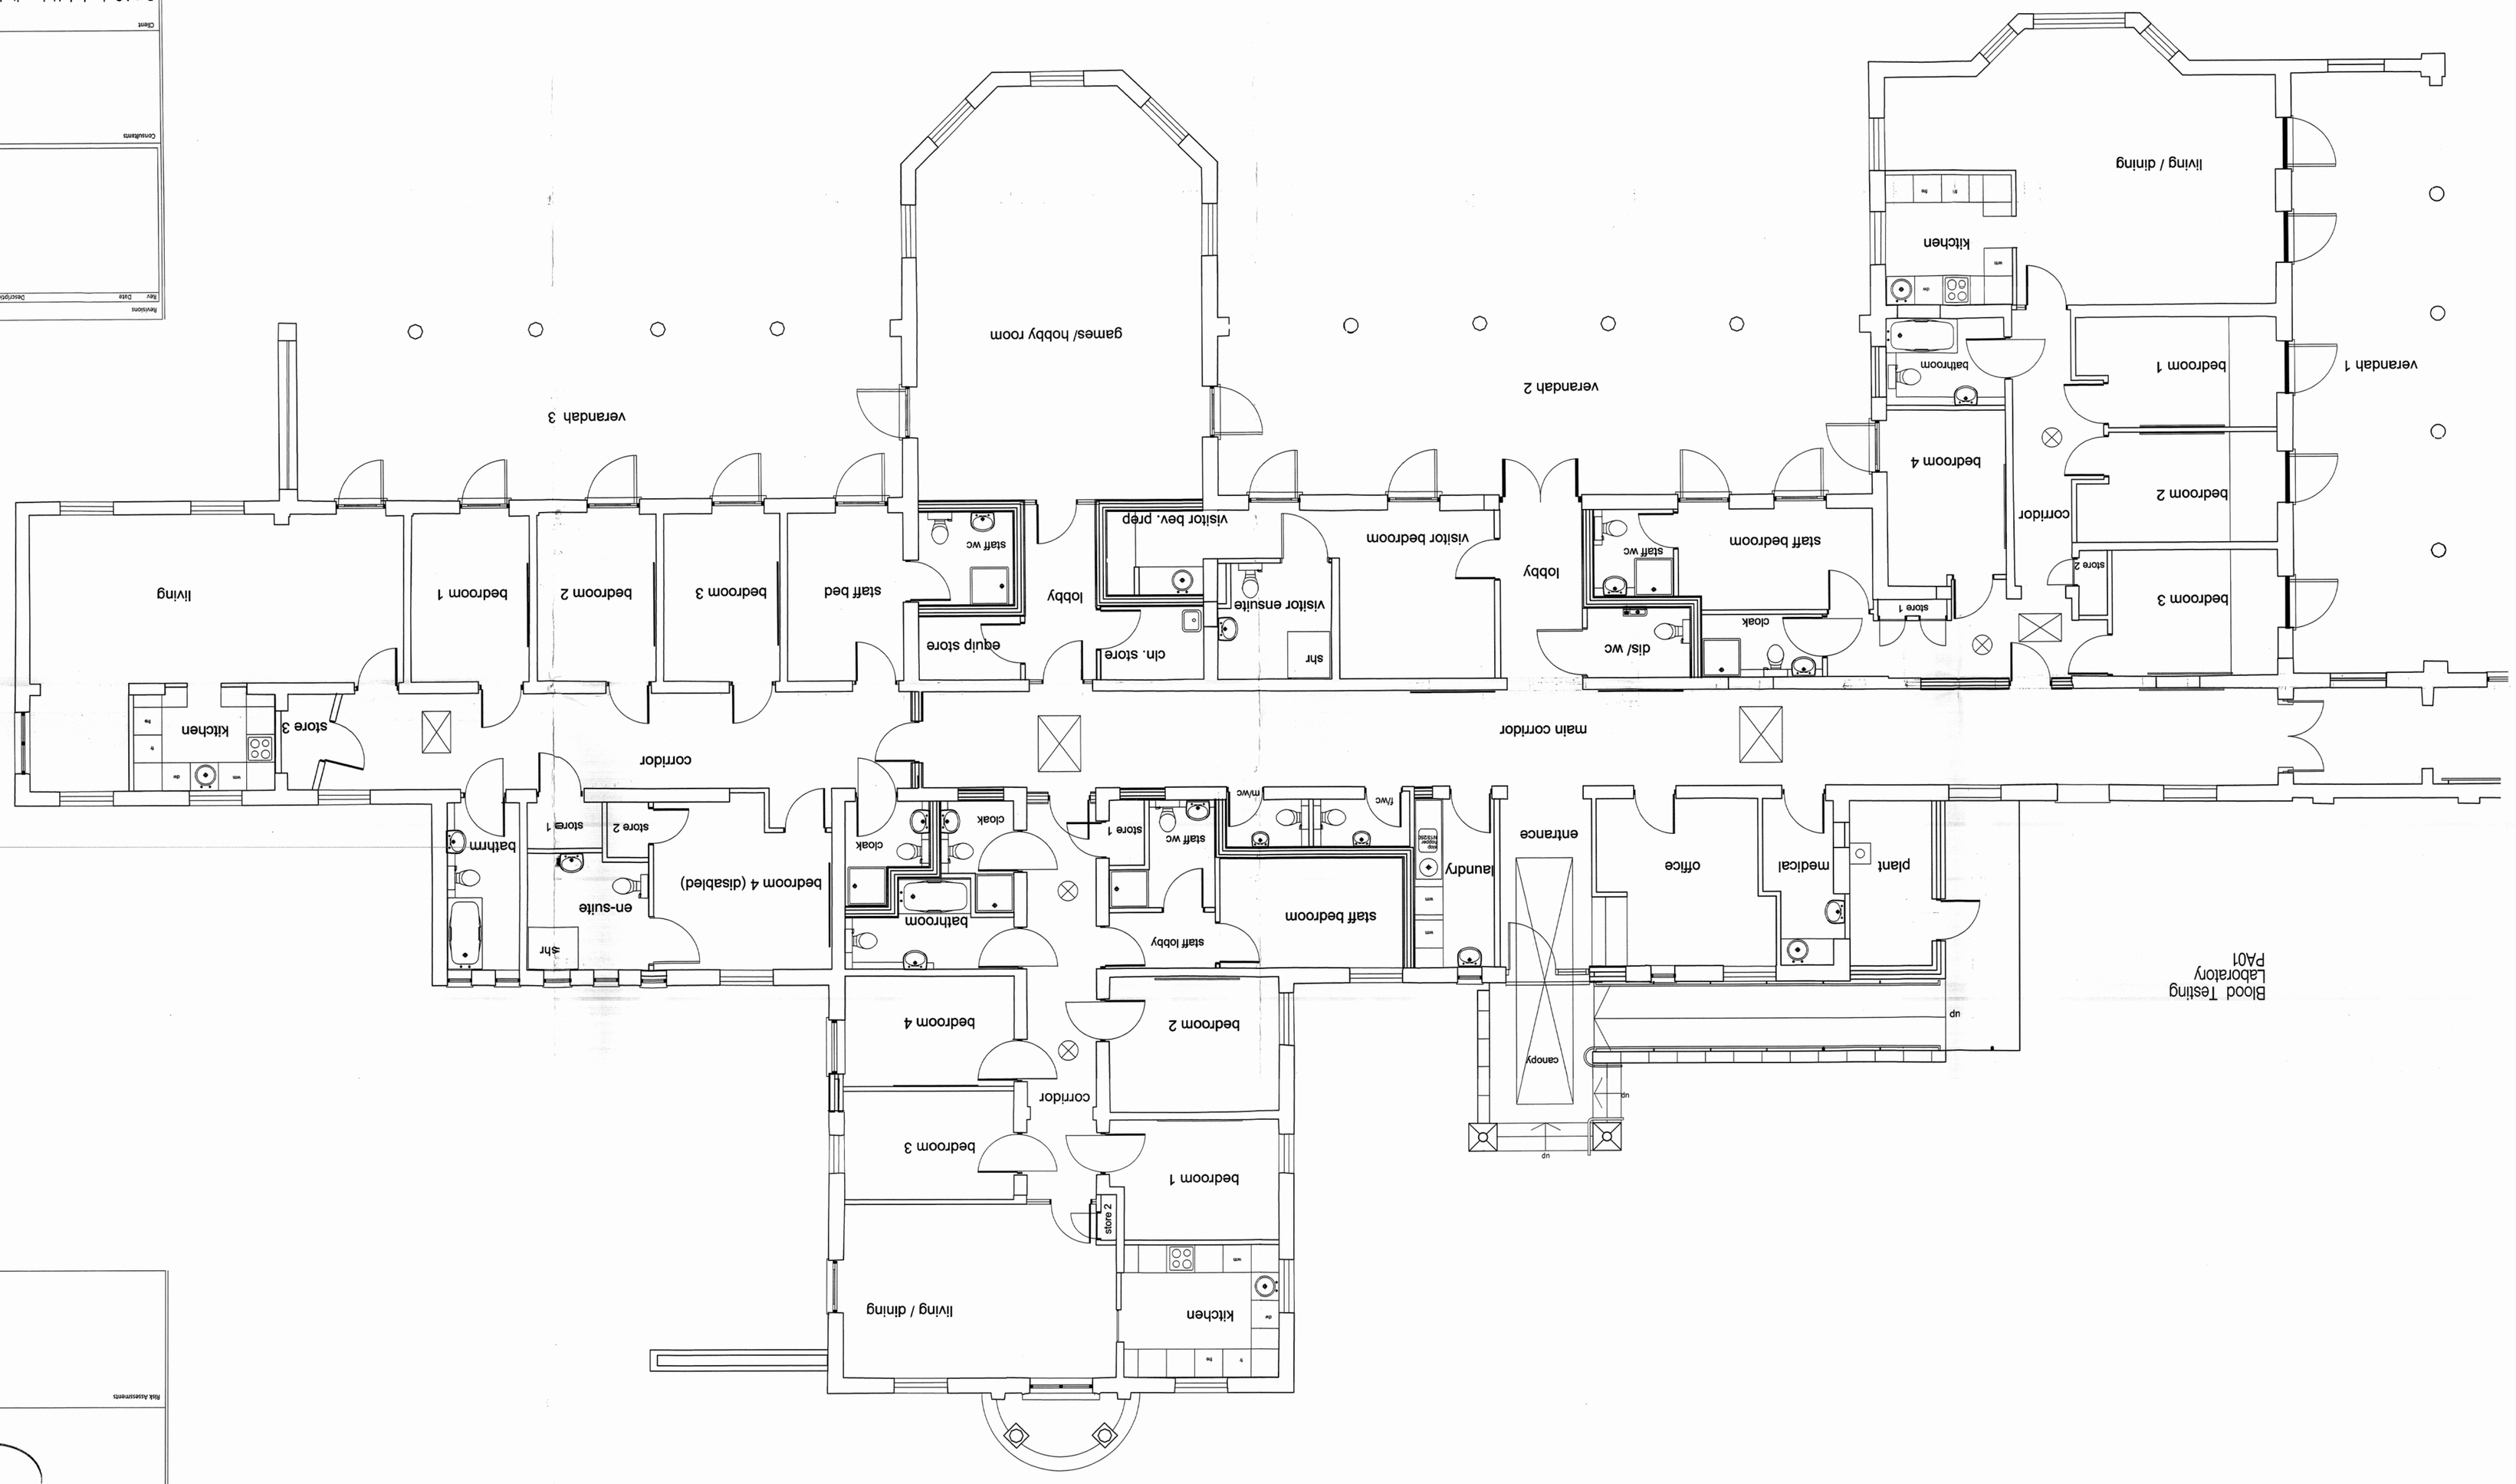

General Notes

1. Contractor to verify all dimensions and check level datums on site
2. All of the designs are the sole property of TACP Architects Ltd and may not be used without their written agreement.
3. All prints, specifications and their copyright are the property of TACP Architects Ltd
4. Do not scale off drawings
5. All dimensions shall be checked on site before commencement of shop drawings, manufacture and all discrepancies must be reported to TACP Architects Ltd

30 MAY 2012

Risk Assessments

Revisions

Rev	Date	Description	By	Check

Consultants

Client

Betsi Cadwaladr University Health Board

Project Title

Child Development Centre, Hyfrydle, Denbigh

Drawing Title

Existing Floor Plan

Scale	Date	Drawn By	Checked By	Office
1:50@A0	May 12	MR	ST	Wrexham

Job Number	Drawing Number	Revision
12004	EX01	

TACP Architects Ltd
27/29 Grosvenor Road
Wrexham
LL11 1DH
T. 01978 291161
F. 01978 351735
E. admin@tacparchitects.co.uk
www.tacparchitects.co.uk

TACP Architects Ltd

Architecture • Interior Design • Healthcare Planning • Conservation • Masterplanning • Sustainable Design